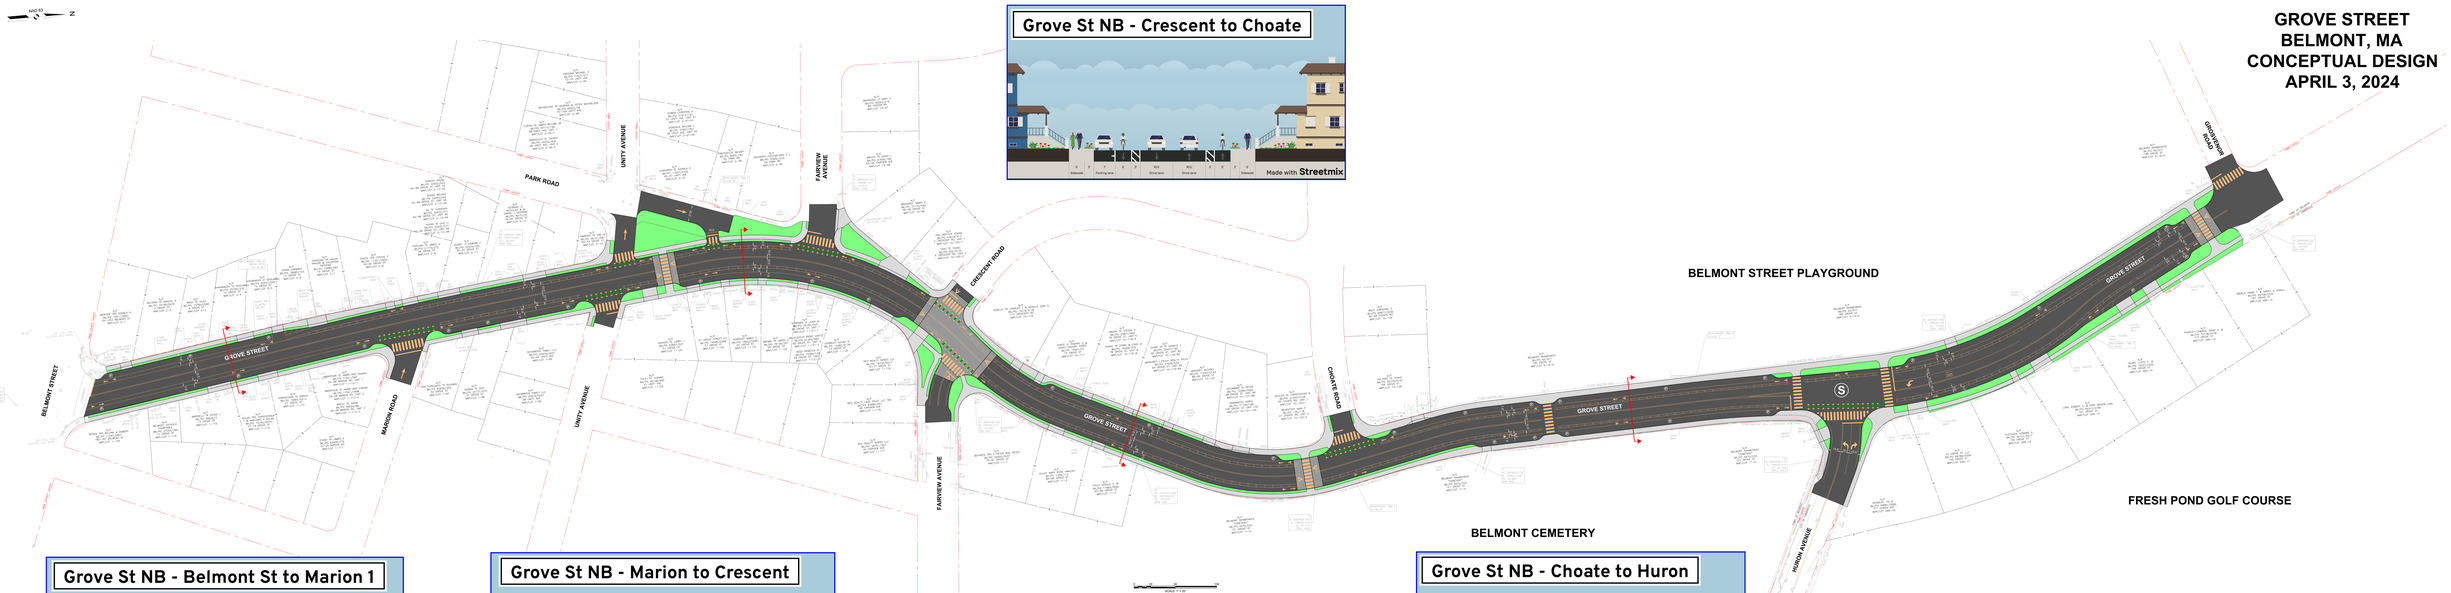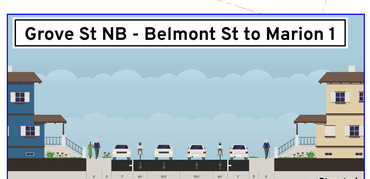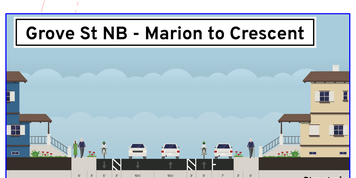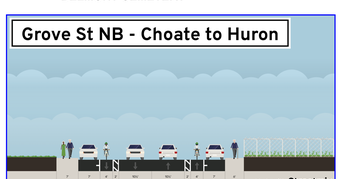GROVE STREET
BELMONT, MA
CONCEPTUAL DESIGN
APRIL 3, 2024